

HAVERSON ARCHITECTURE AND DESIGN PC

289 GREENWICH AVENUE
GREENWICH, CONN 06830
203.629.8300 • FAX 629.8399

PROJECT NAME
NUMBER

Greenwich Arts Council
HAD #9805

SITE ADDRESS
GREENWICH AVENUE
GREENWICH
CT 06830

CLIENT / ADDRESS
GREENWICH AVENUE
GREENWICH
CT 06830

ISSUE DATE / SCALE

REVISIONS
6.20.00

NOTES


NO USE, REPRODUCTION OR DERIVATION
MAY BE MADE OF THIS DRAWING AND THE
CONCEPTS SET FORTH HEREIN WITHOUT THE
PRIOR WRITTEN CONSENT OF
HAVERSON ARCHITECTURE AND DESIGN, P.C.
COPYRIGHT © 2000
HAVERSON ARCHITECTURE AND DESIGN, P.C.

LICENSE

TITLE
/ DRAWING NUMBER







FLOOR PLAN

A-2.0

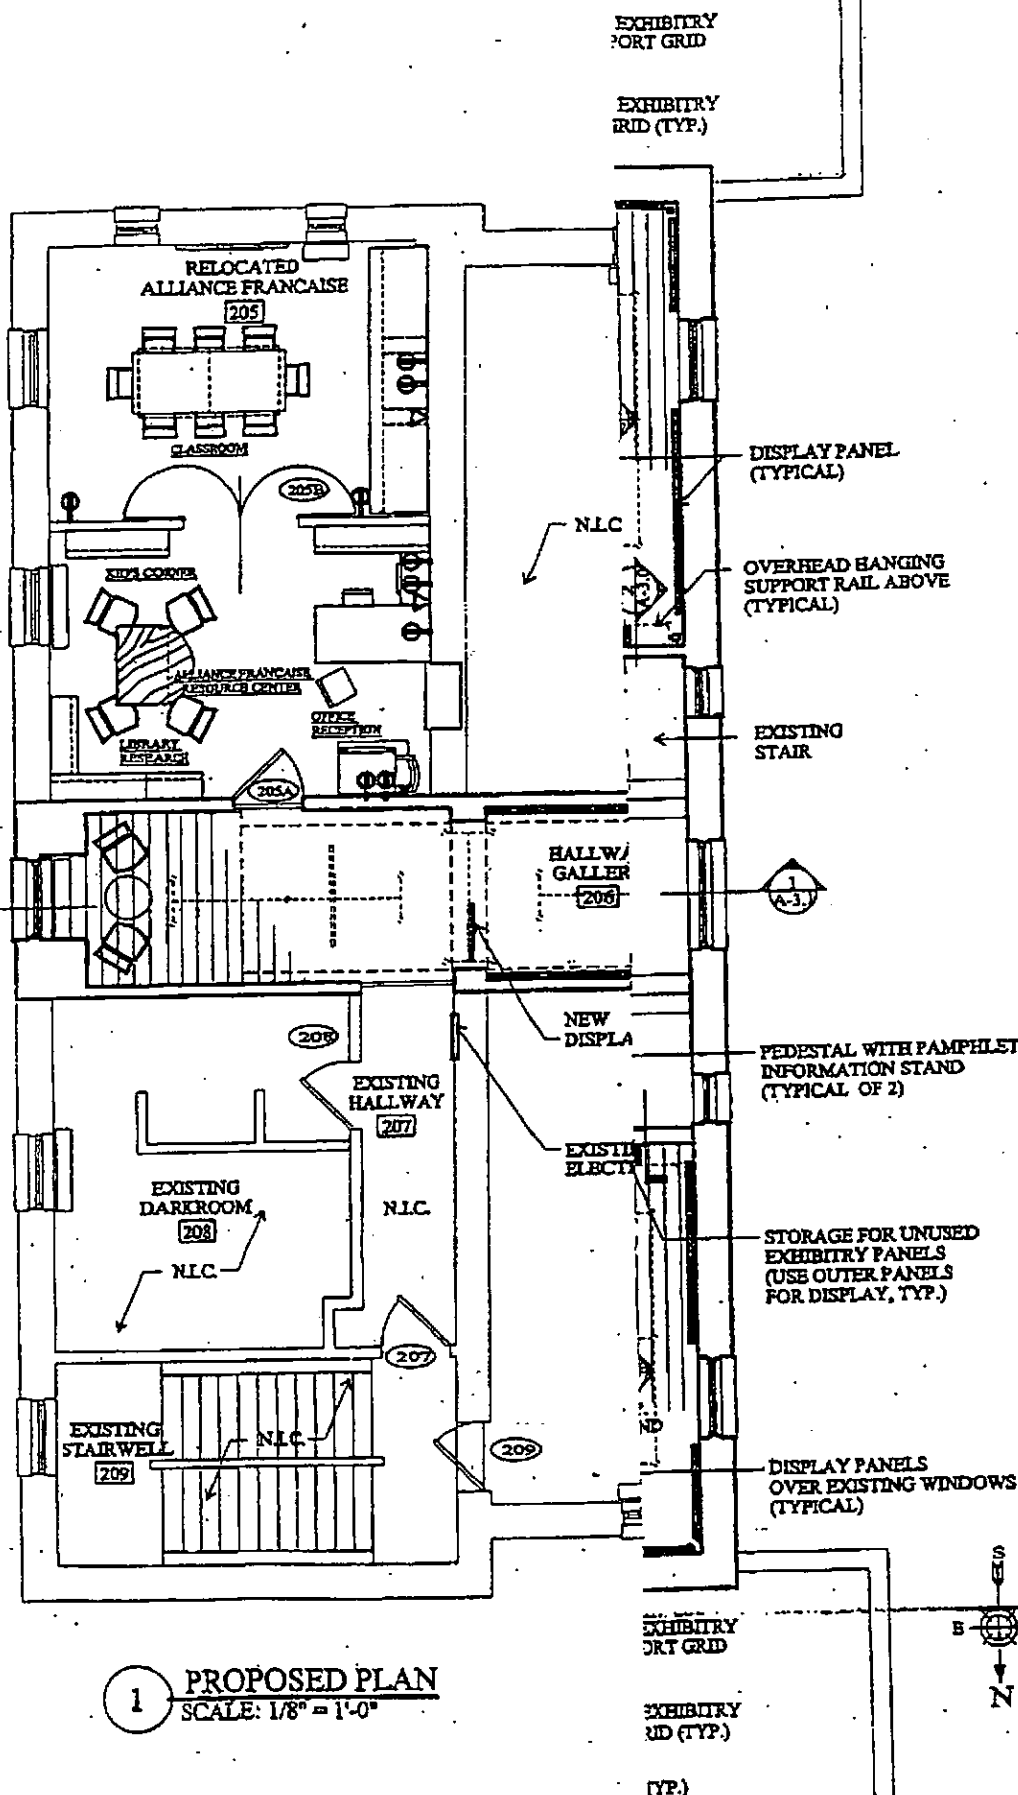


NOTES

1. CONNECT NEW SINKS TO PLUMBING STAIR OF RA-310 FROM KITCHEN ON GROUND FLOOR
2. EX-310 - BASE DID INCLUDE SINK WITH F

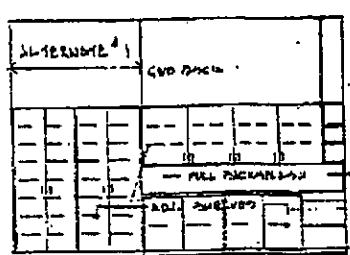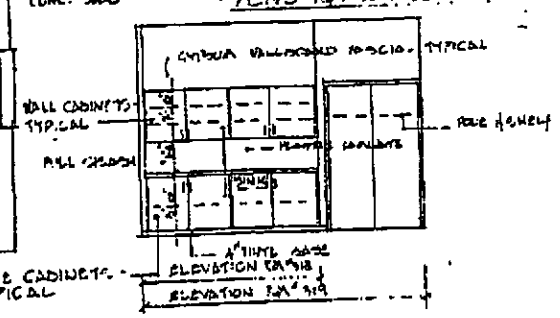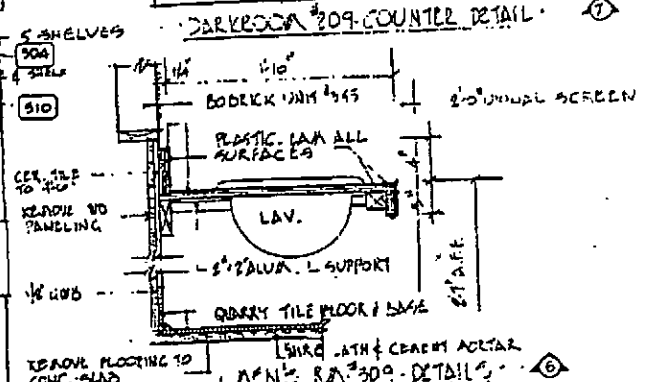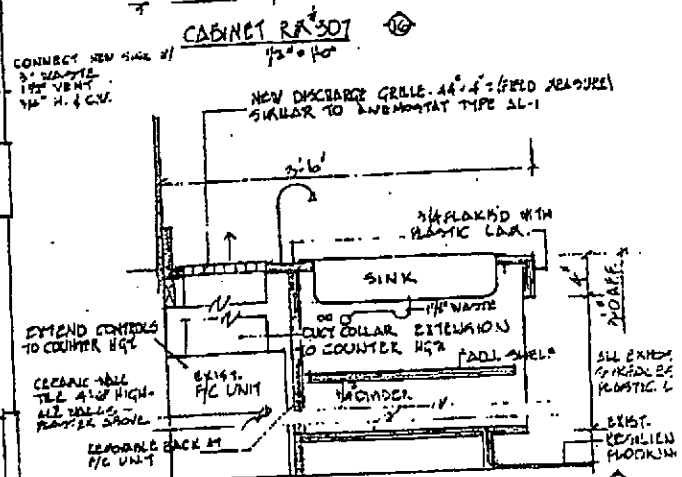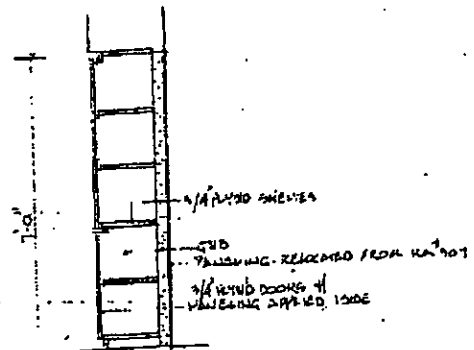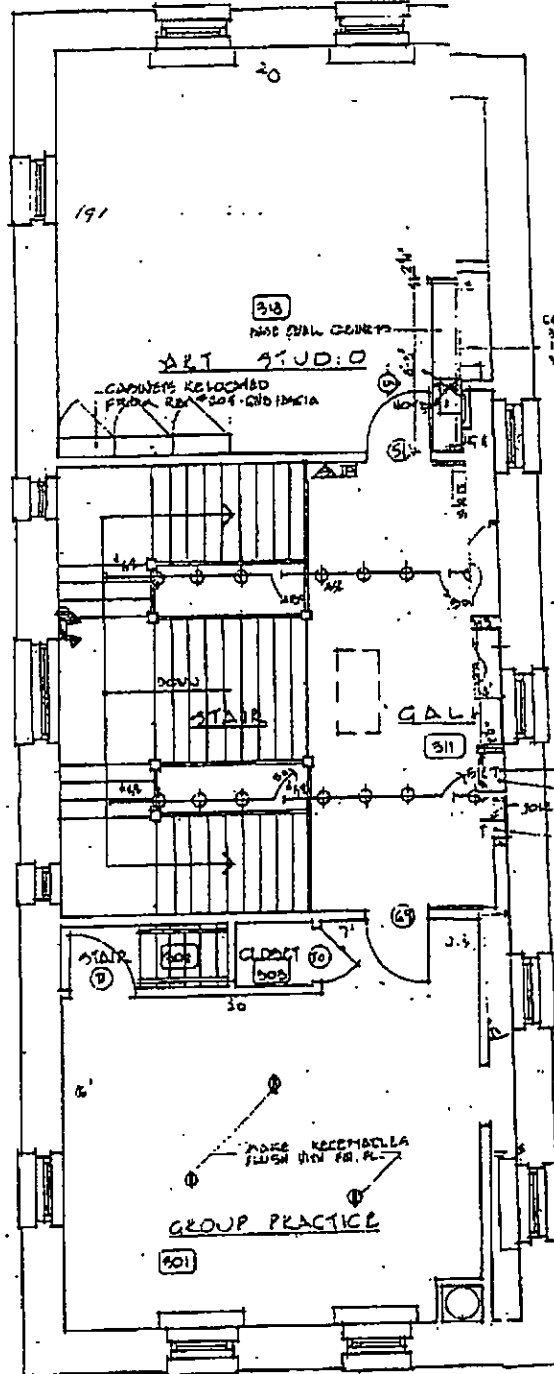

ELEVATION RA-310

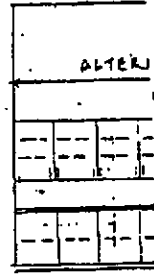

ELEVATION

3rd Floor Plan

ROBERT FELSON, AIA - ARCHITECT
222 HARTFORD AVENUE - WHITE PLAINS - NEW YORK

Center for the Arts
OLD TOWN HALL, GREENWICH, CT.

drawn by RFL
checked by RFL
date 1-10-81
scale 1/8" = 1'

2

AGENT/BROKER
(LETTERHEAD)

(Date)

Town of Greenwich
Mr. Peter Mynarski
Comptroller
101 Field Point Road
Greenwich, Connecticut 06830

Re: (Name of Insured)
Lease Between the Town of Greenwich and the Greenwich Arts Council, Inc.

Dear Mr. Mynarski:

The undersigned hereby certifies as follows:

- (1) I am a duly licensed insurance agent under the laws of the State of [insert state] and an authorized representative of all companies affording coverage under the Acord form submitted herewith;
- (2) The Town of Greenwich has been endorsed as an additional insured under general liability policy no. [insert policy number], issued by [insert company affording coverage] to [name of insured];
- (3) The general liability policy referenced in paragraph (2) above meets or exceeds the coverage in Commercial General Liability ISO form CG 00 01 10 01, including contractual liability;
- (4) The policies listed in the Acord form submitted to the Town of Greenwich in connection with the above referenced contract have been issued to the insured in the amounts stated and for the periods indicated in the Acord form; and
- (5) The Town of Greenwich shall be given thirty (30) days prior written notice of cancellation, lapse or restrictive amendment (except ten days notice of nonpayment) of the policies listed in the Acord form.

Sincerely,

Authorized Representative for all companies listed in the Acord form

EXHIBIT B